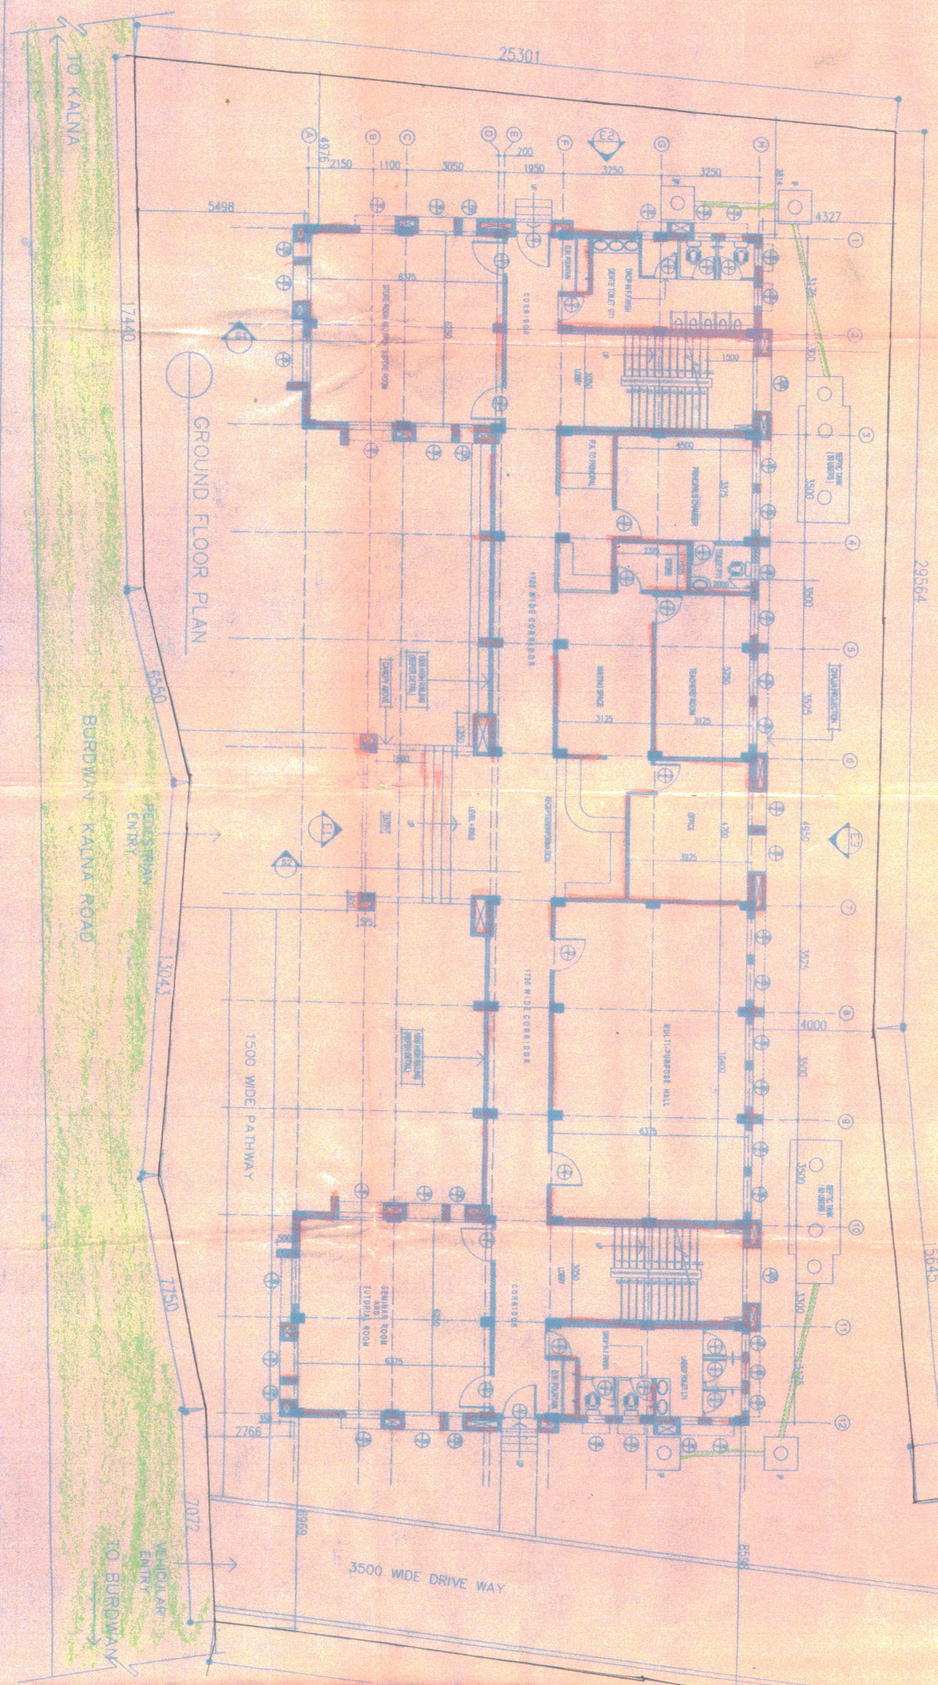

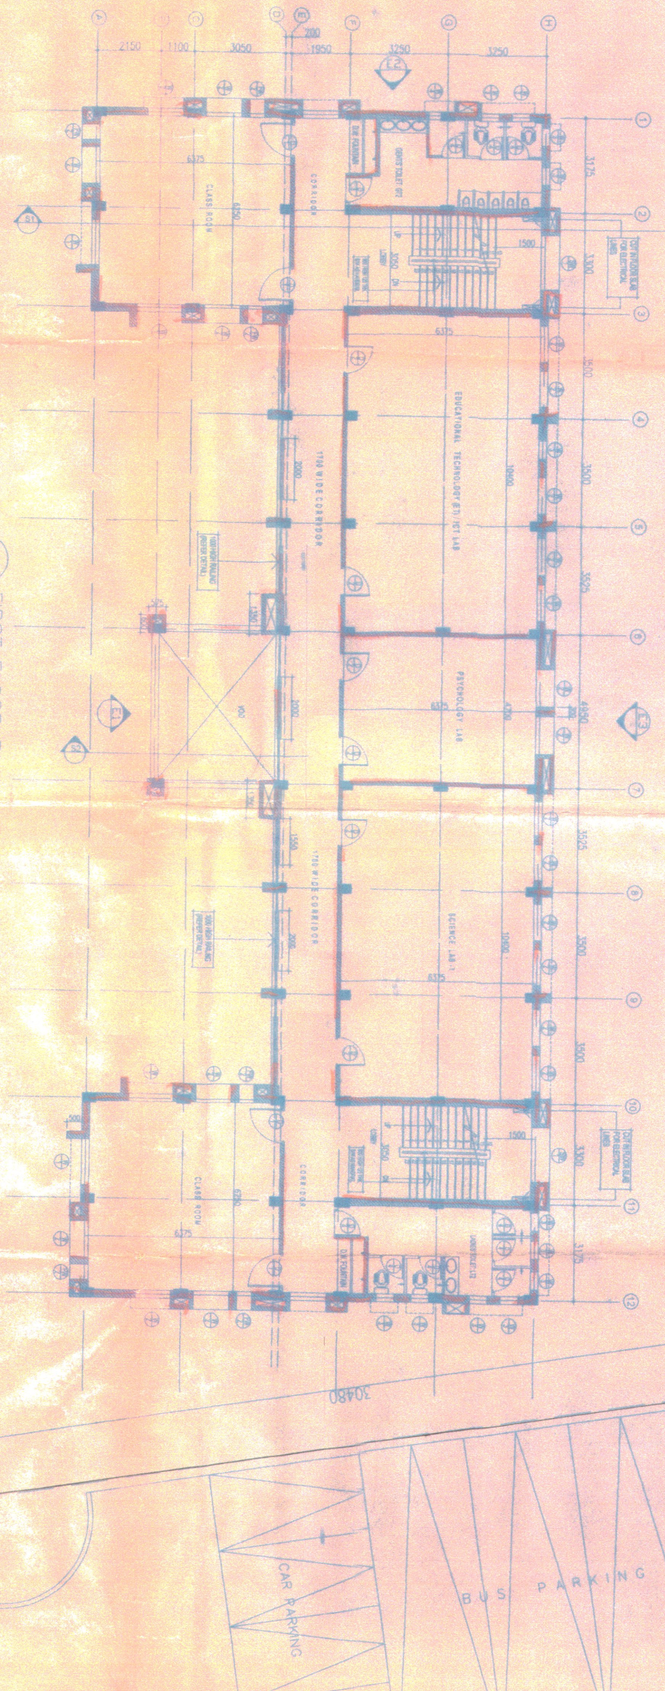

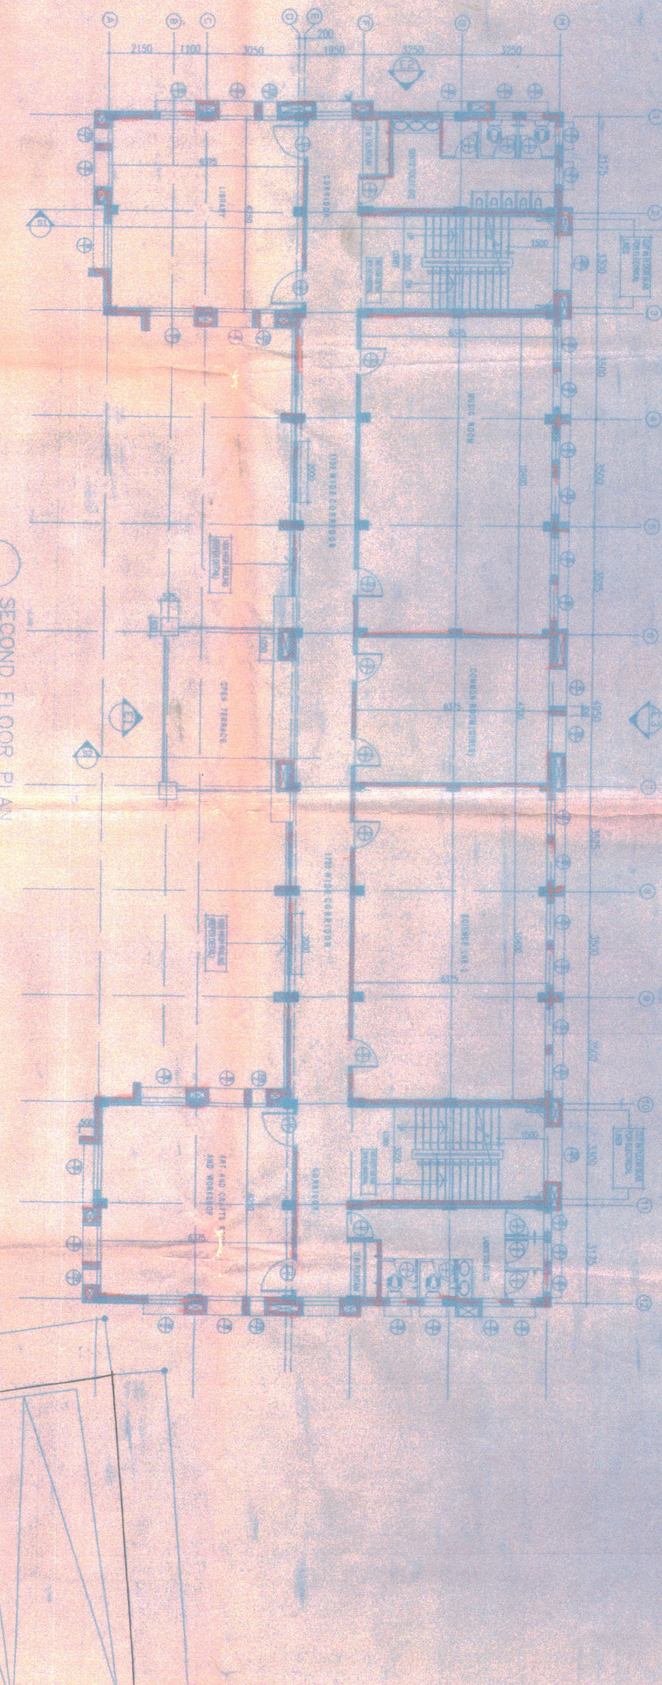

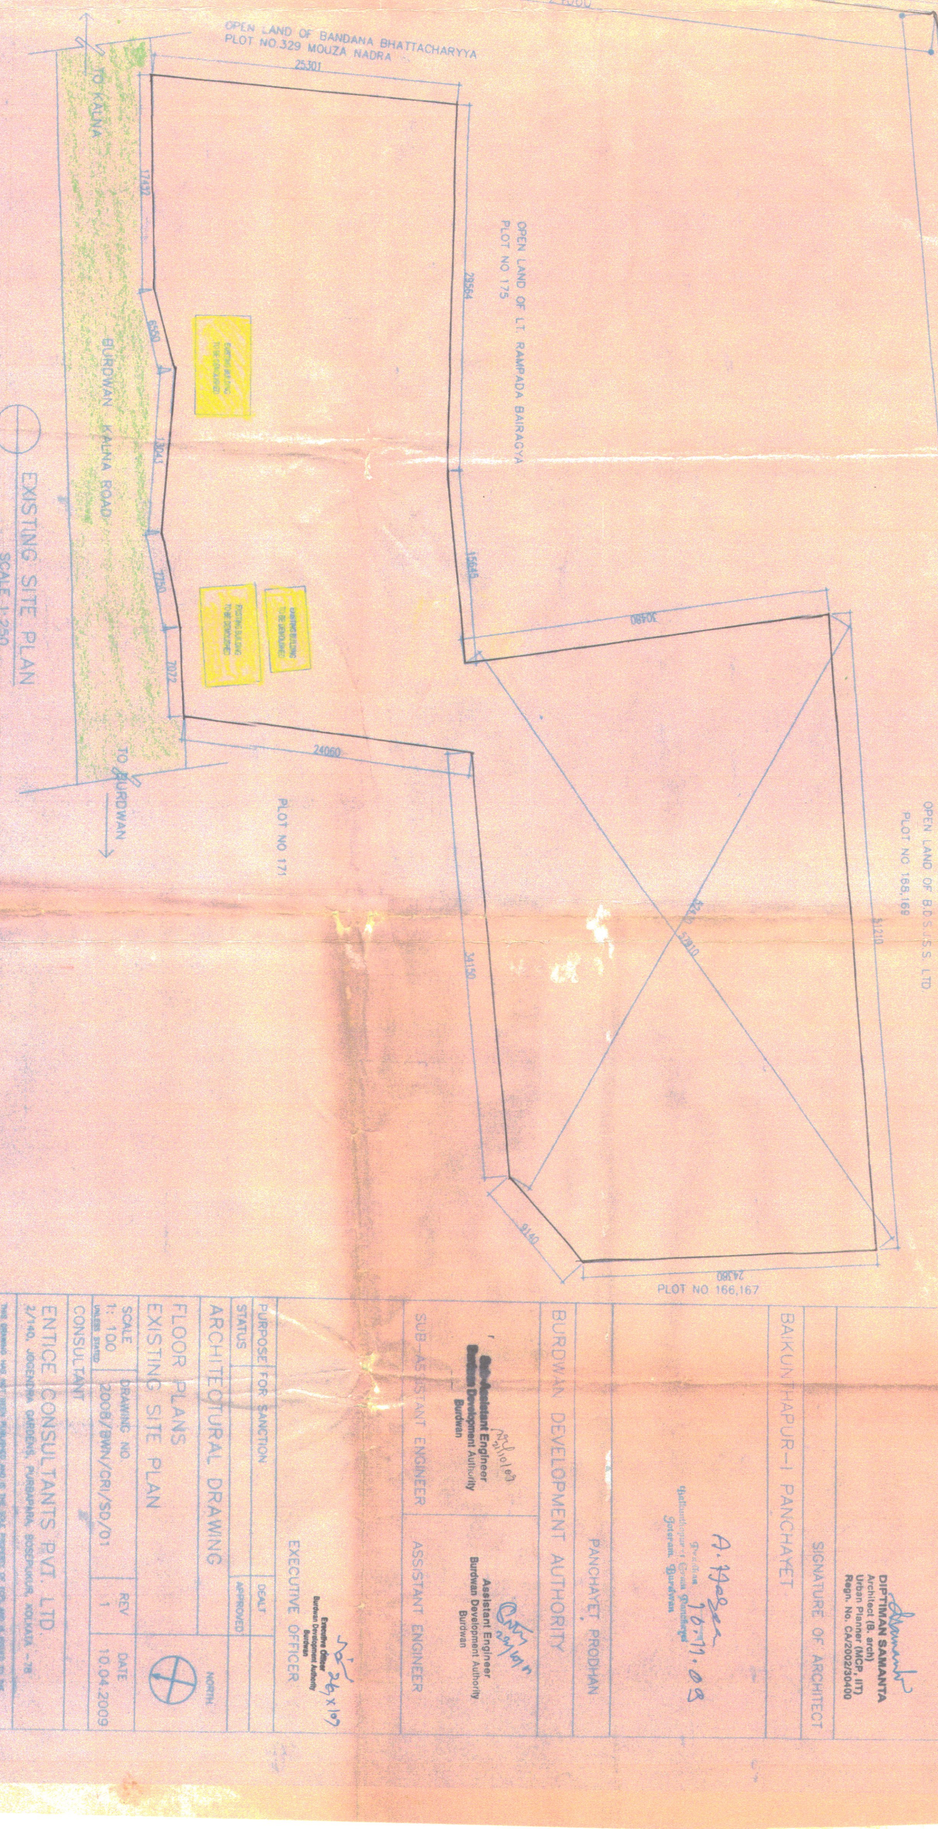

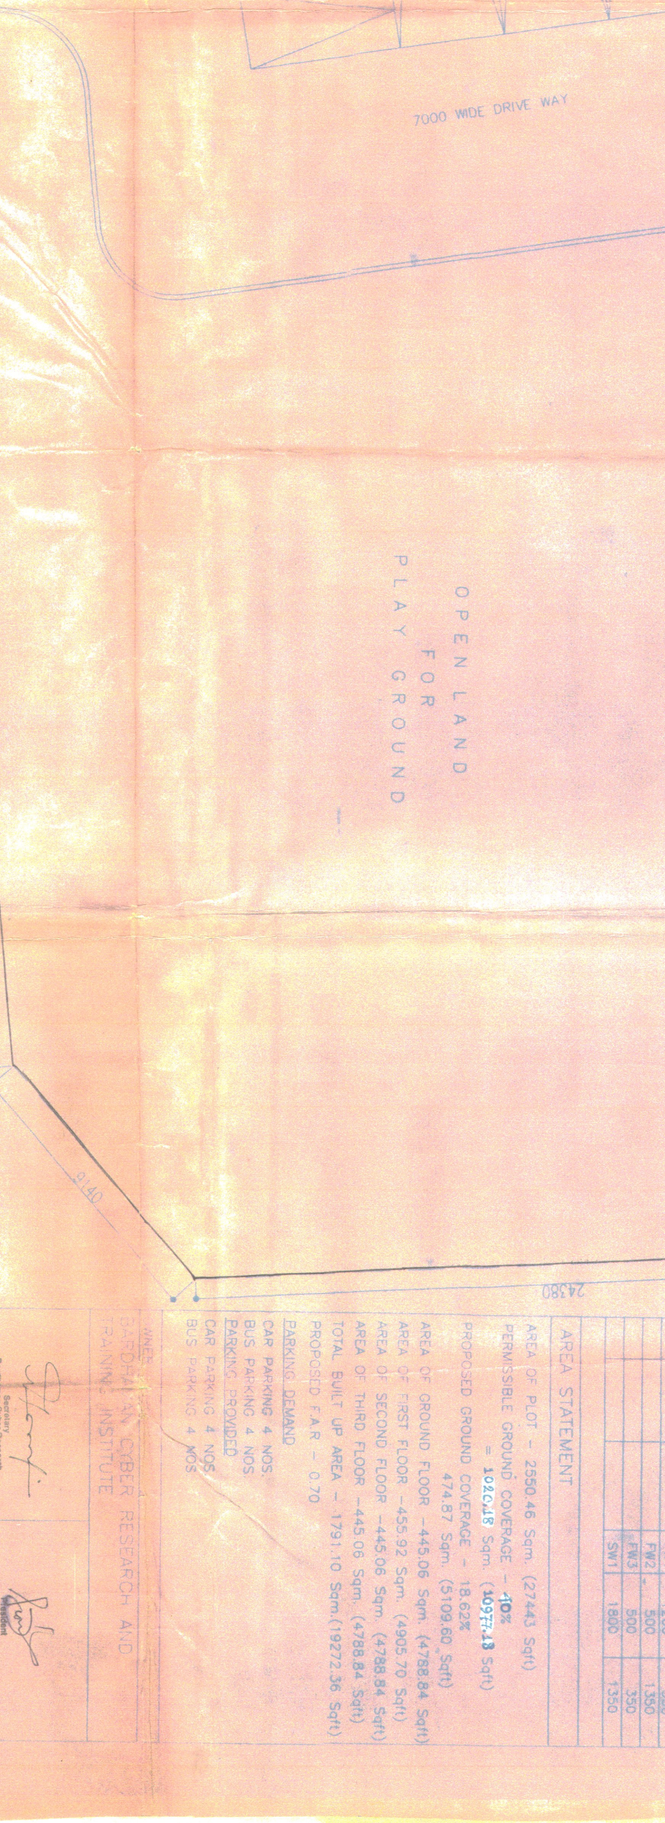

PROJECT

DISHARI COLLEGE OF EDUCATION FOR BARDHAMAN CYBER RESEARCH AND TRAINING INSTITUTE

ON R.S. AND L.R. PLOT NO. 170,172,173
R.S.KHATIAN NO.- 41,73 L.R. KHATIAN NO. 241
J.L. NO.- 73, MOUZA -DANGACHA
UNDER BANKUNTHAPUR - I PANCHAYET
AND BURDWAN PLANNING AREA
P.S. AND DIST - BURDWAN

NOTES

1. All dimensions are in M.M unless otherwise mentioned.
2. All external brick walls are 250 thick.
3. All internal brick walls are 125 and 75 thick as shown in drawings.
4. All plastering inside and outside are in the ratio of 1:6 and 1:4 respectively
5. External plaster, internal plaster and ceiling plaster are 15mm, 10mm thick respectively.
6. All RCC work should be done in 1:1.5:3 mix.
7. All RCC work should be done in 1:1.5:3 mix on PCC work.
8. Precautionary measures should be taken during the time of construction of semi-underground water reservoir.
9. Depth of the semi-underground reservoir shall not be more than the depth of the main column foundation.
10. Pumped well to be made of 230x230 thick RCC column and 230 thick brick work.

DOOR / WINDOW SCHEDULE

DOOR			WINDOW		
NO.	LENGTH	HEIGHT	NO	LENGTH	HEIGHT
D1	800	2100	W1	1500	1350
D2	1000	2100	W2	1200	1350
D3	1250	2100	W3	600	600
D4	2500	2100	W4	400	600
			FW1	1200	350
			FW2	500	1350
			FW3	500	350
			SW1	1800	1350

AREA STATEMENT

AREA OF PLOT - 2550.46 Sqm (27443 Sqft)
PERMISSIBLE GROUND COVERAGE - 40%
= 1020.18 Sqft)
PROPOSED GROUND COVERAGE - 18.62%
474.87 Sqm. (5109.60 Sqft)
AREA OF GROUND FLOOR - 445.06 Sqm. (4788.84 Sqft)
AREA OF FIRST FLOOR - 455.92 Sqm. (4905.70 Sqft)
AREA OF SECOND FLOOR - 445.06 Sqm. (4788.84 Sqft)
AREA OF THIRD FLOOR - 445.06 Sqm. (4788.84 Sqft)
TOTAL BUILT UP AREA - 1791.10 Sqm.(19272.36 Sqft)
PROPOSED F.A.R - 0.70

PARKING DEMAND
CAR PARKING 4 NOS.
BUS PARKING 4 NOS
PARKING PROVIDED
CAR PARKING 4 NOS.
BUS PARKING 4 NOS

OWNER

BARDHAMAN CYBER RESEARCH AND TRAINING INSTITUTE

Secretary
Bardhaman Cyber Research & Training Institute

President
Bardhaman Cyber Research & Training Institute

SECRETARY

PRESIDENT

DIPTIMAR SAMANTA
Architect (B. arch)
Urban Planner (MCP. IIT)
Regn. No. CA/2002/30400

SIGNATURE OF ARCHITECT

BAKUNTHAPUR-I PANCHAYET

PANCHAYET PRODHAN

BURDWAN DEVELOPMENT AUTHORITY

Assistant Engineer
Burdwan Development Authority
Burdwan

ASSISTANT ENGINEER

Sub-Assistant Engineer
Burdwan Development Authority
Burdwan

SUB-ASSISTANT ENGINEER

Executive Officer
Burdwan Development Authority
Burdwan

EXECUTIVE OFFICER

PURPOSE	FOR SANCTION		
STATUS		DEALT	
		APPROVED	

ARCHITECTURAL DRAWING

FLOOR PLANS
EXISTING SITE PLAN

NORTH

SCALE	DRAWING NO	REV	DATE
1: 100	2008/BWN/CR/SD/01	1	10.04.2009
UNLESS STATED			

CONSULTANT

ENTICE CONSULTANTS PVT. LTD.
2/140, JOGENDRA GARDENS, PURBAPARA, BOSEPUKUR, KOLKATA - 78

THIS DRAWING AND DESIGN IS PROPRIETARY AND IS THE PROPERTY OF ENTICE CONSULTANTS PVT. LTD. AND CANNOT BE COPIED OR REPRODUCED OR ASSIGNED TO ANY THIRD PARTY OR USED FOR ANY WORK OUTSIDE THIS PROJECT, EITHER PARTLY OR WHOLLY, WITHOUT THE WRITTEN PERMISSION OF ENTICE CONSULTANTS PVT. LTD.