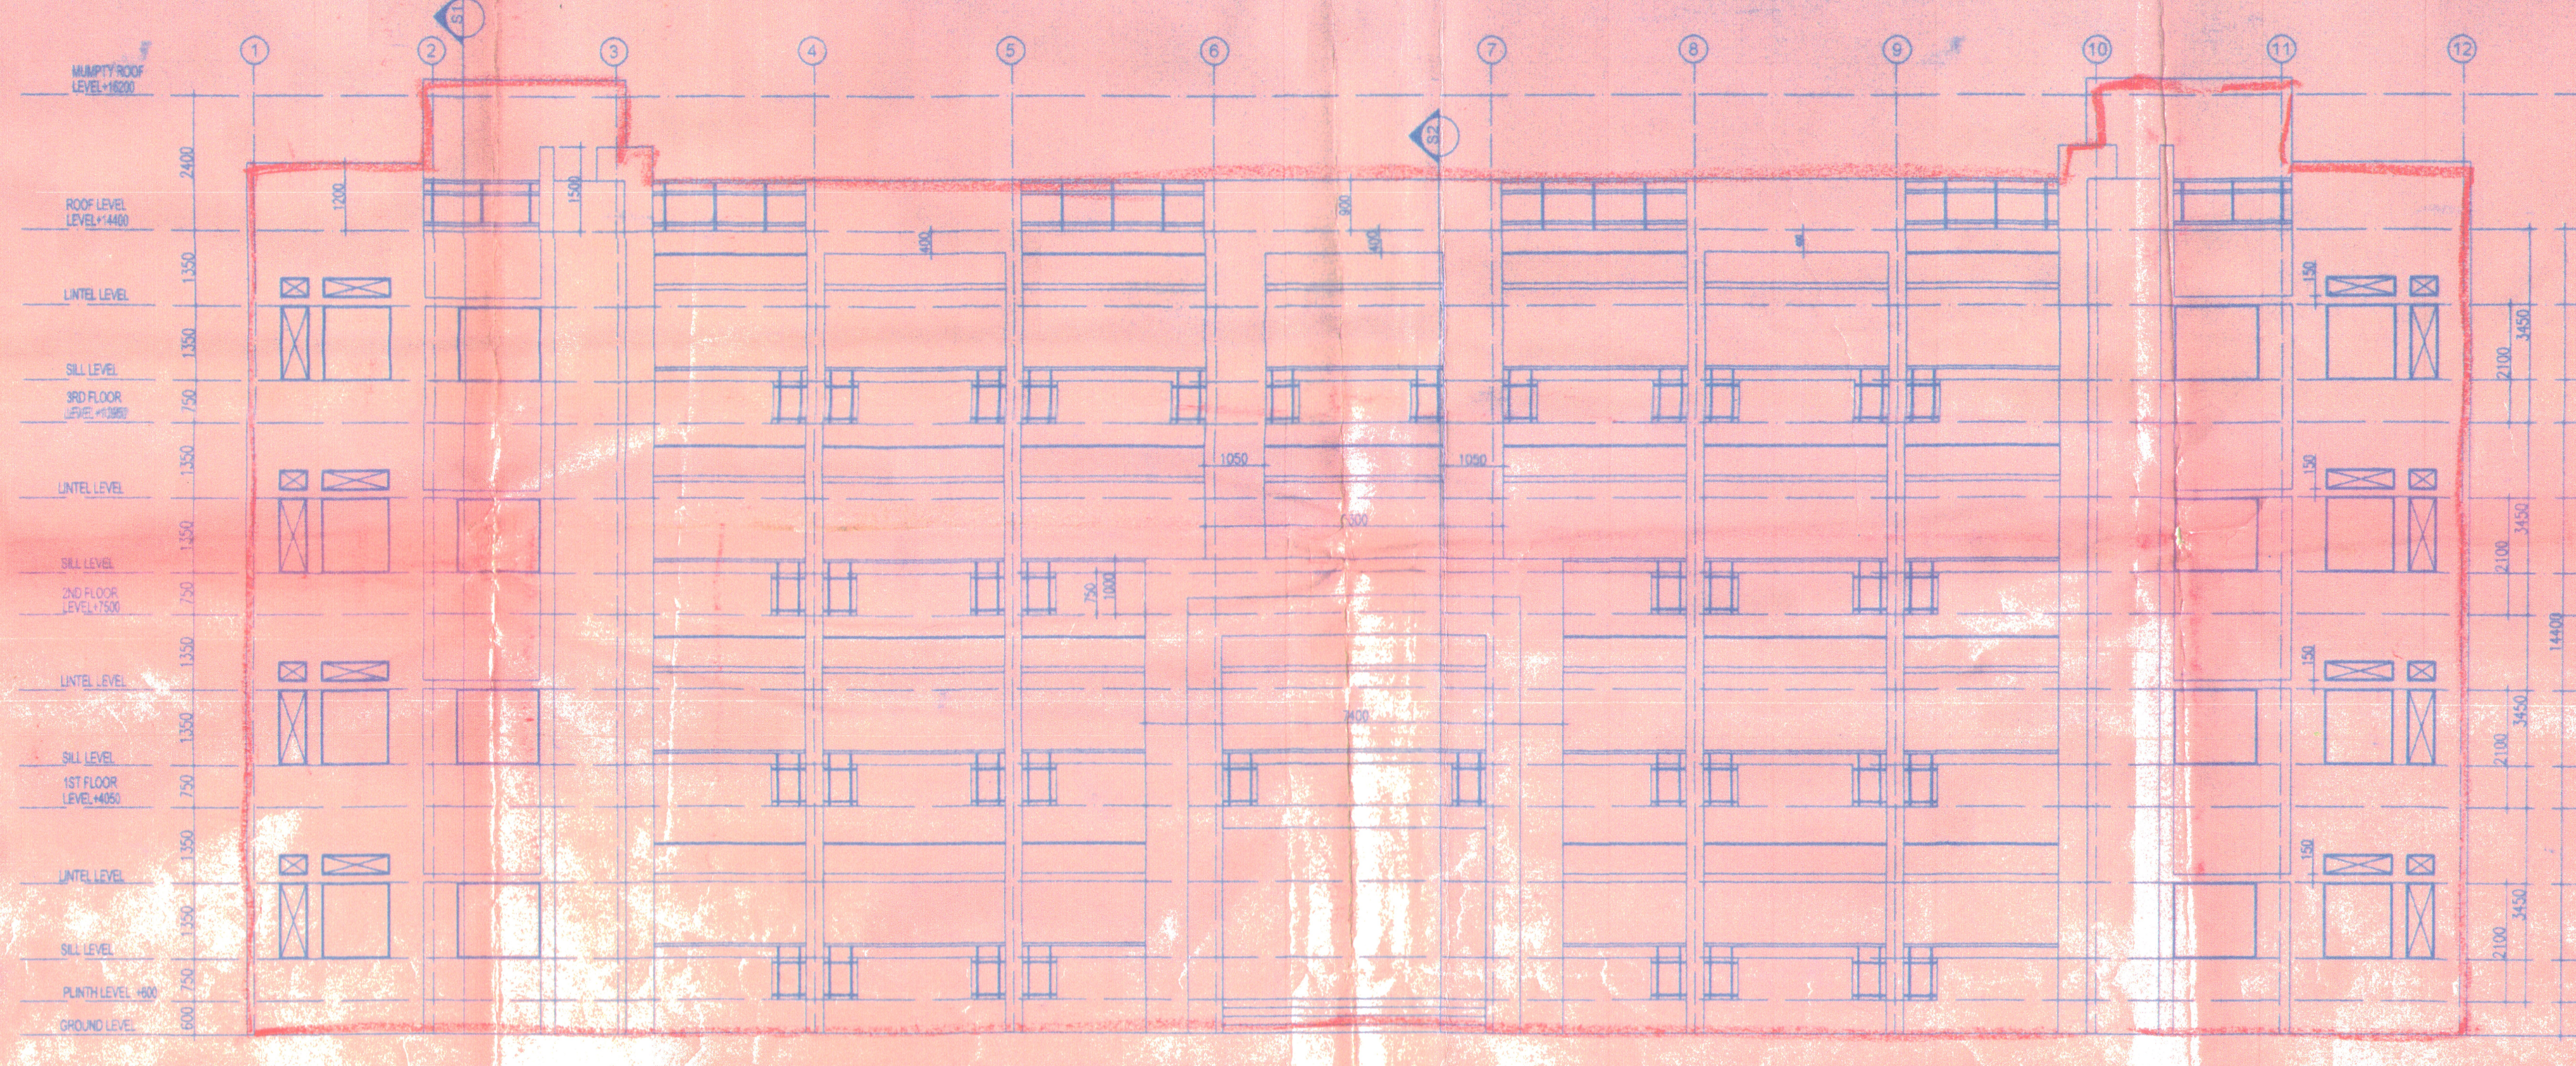

E1 ELEVATION

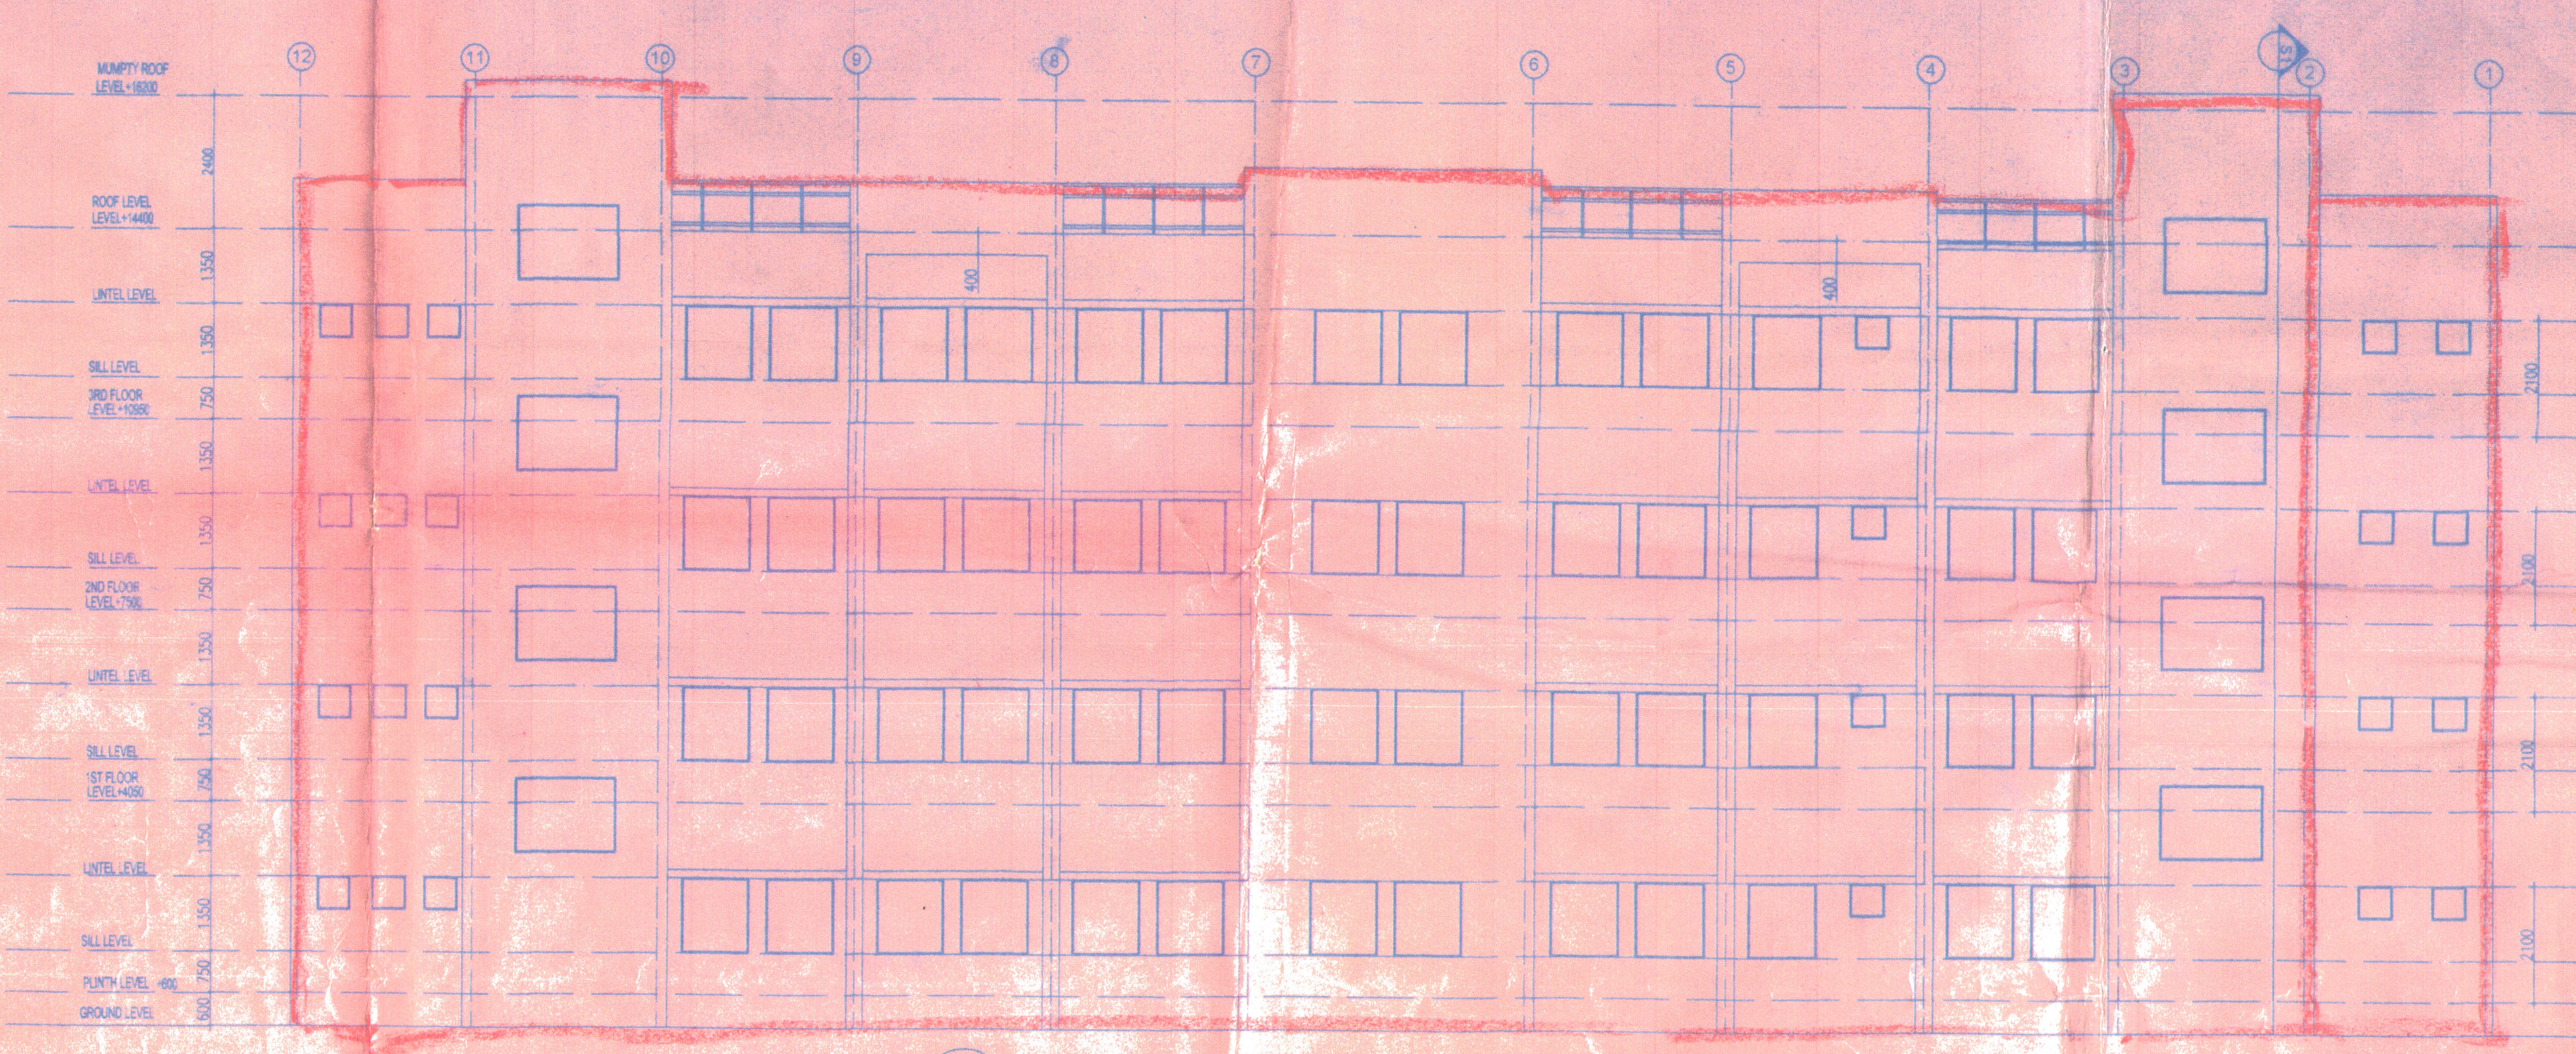

E3 ELEVATION

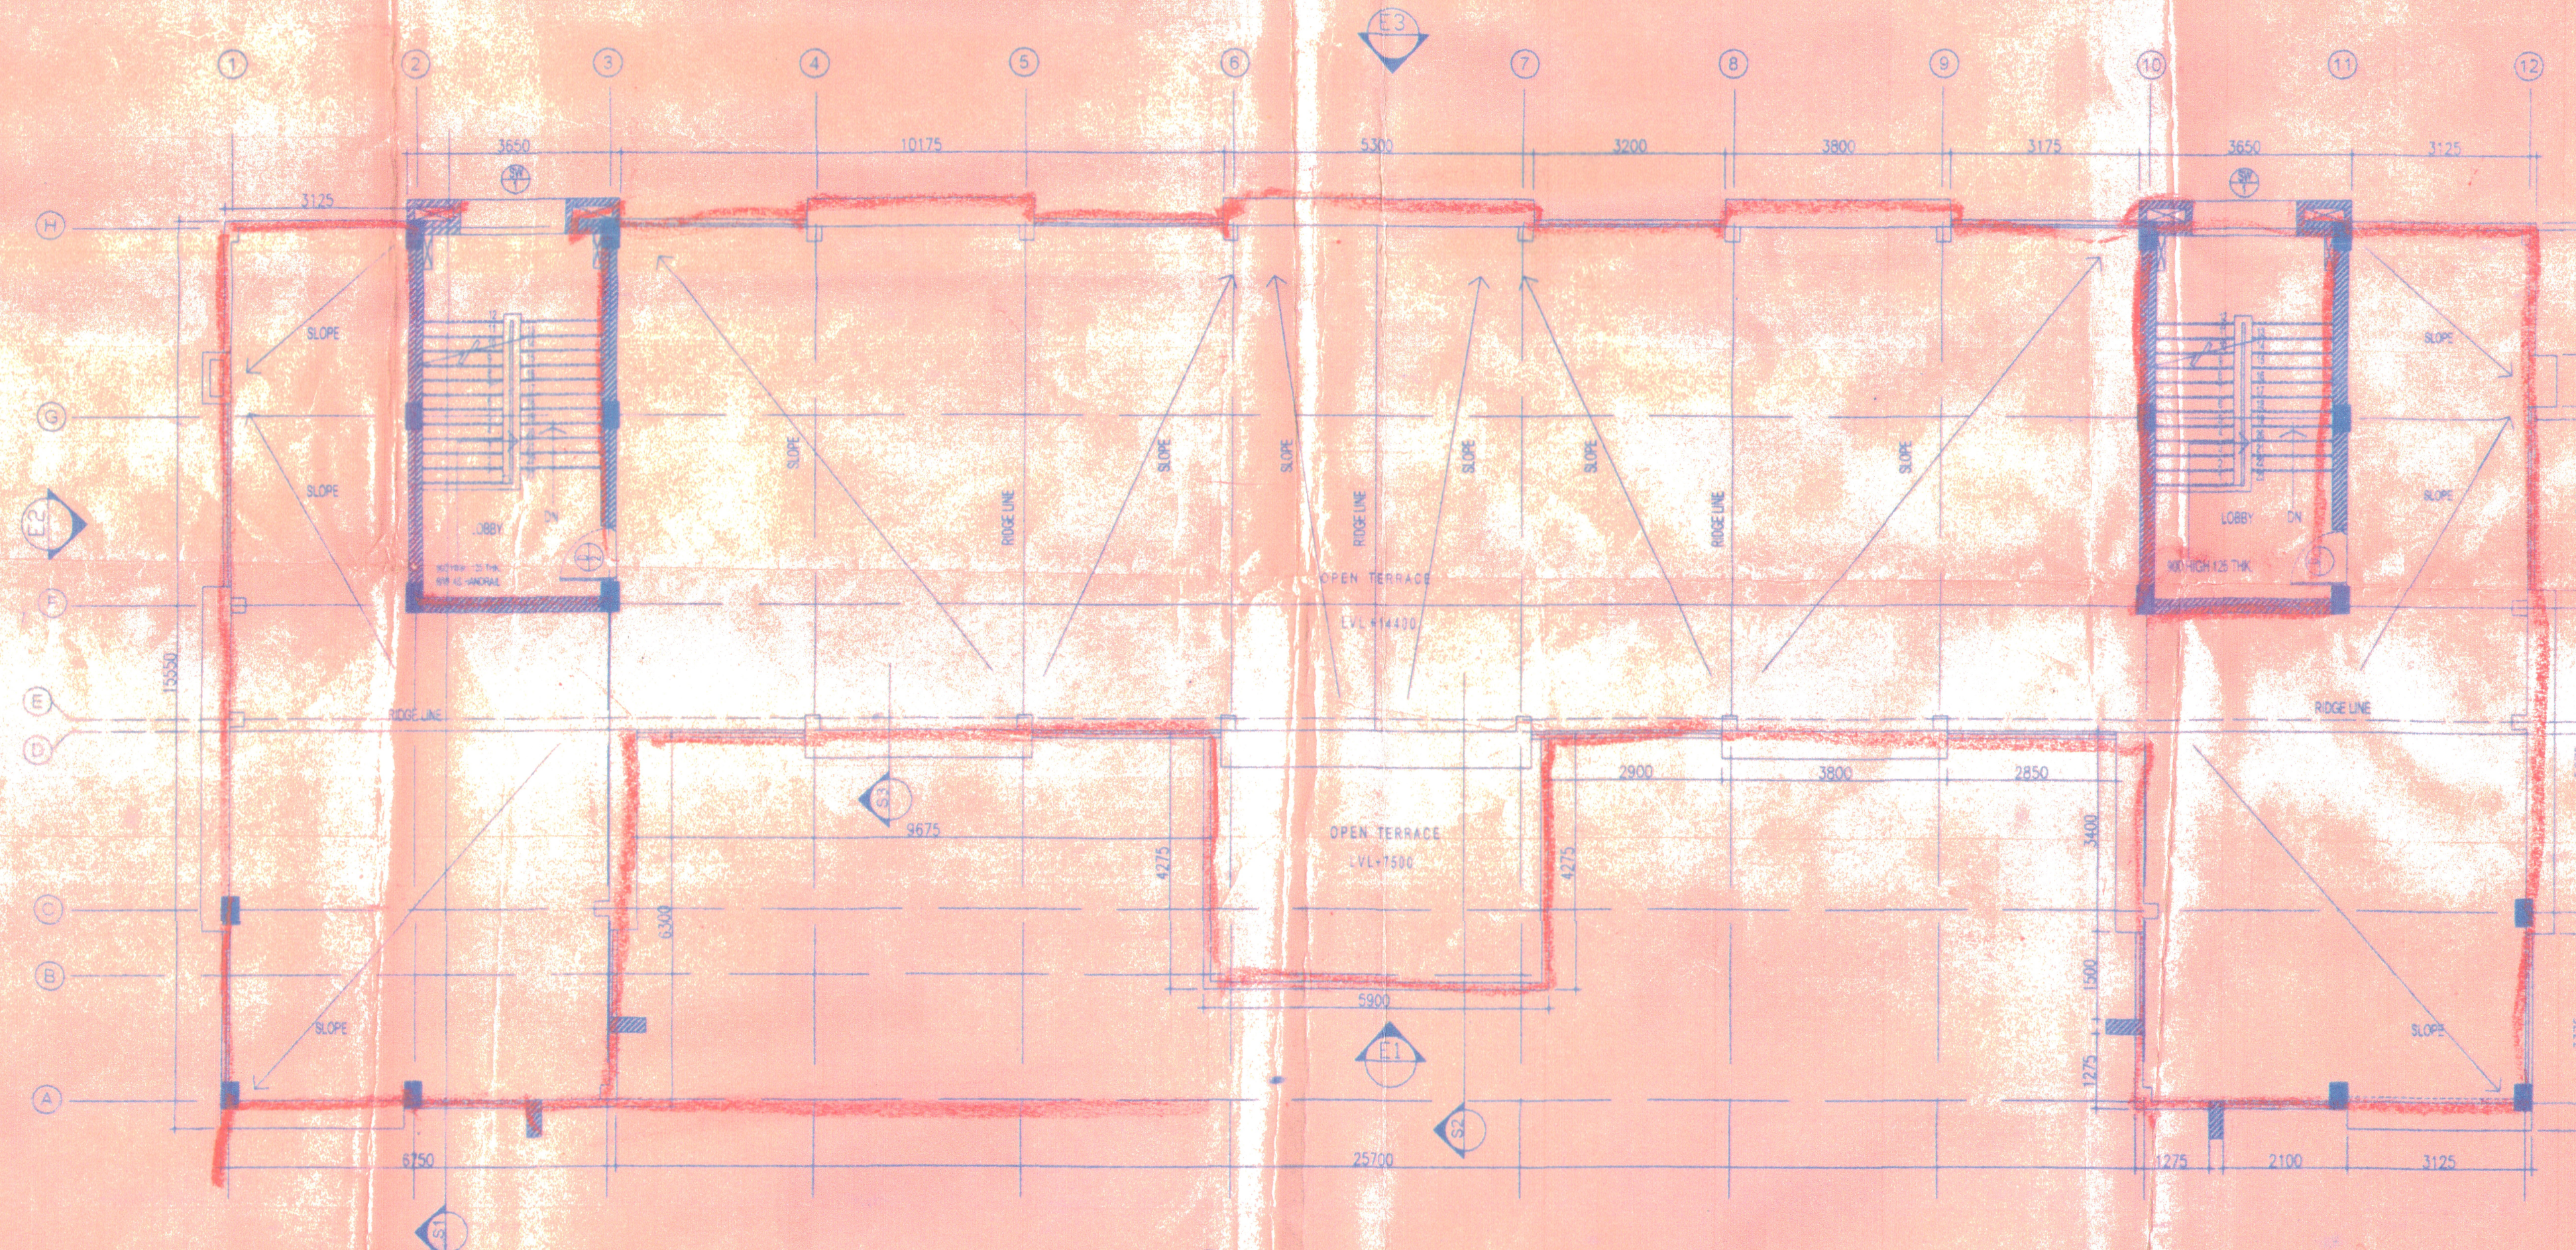

ROOF PLAN

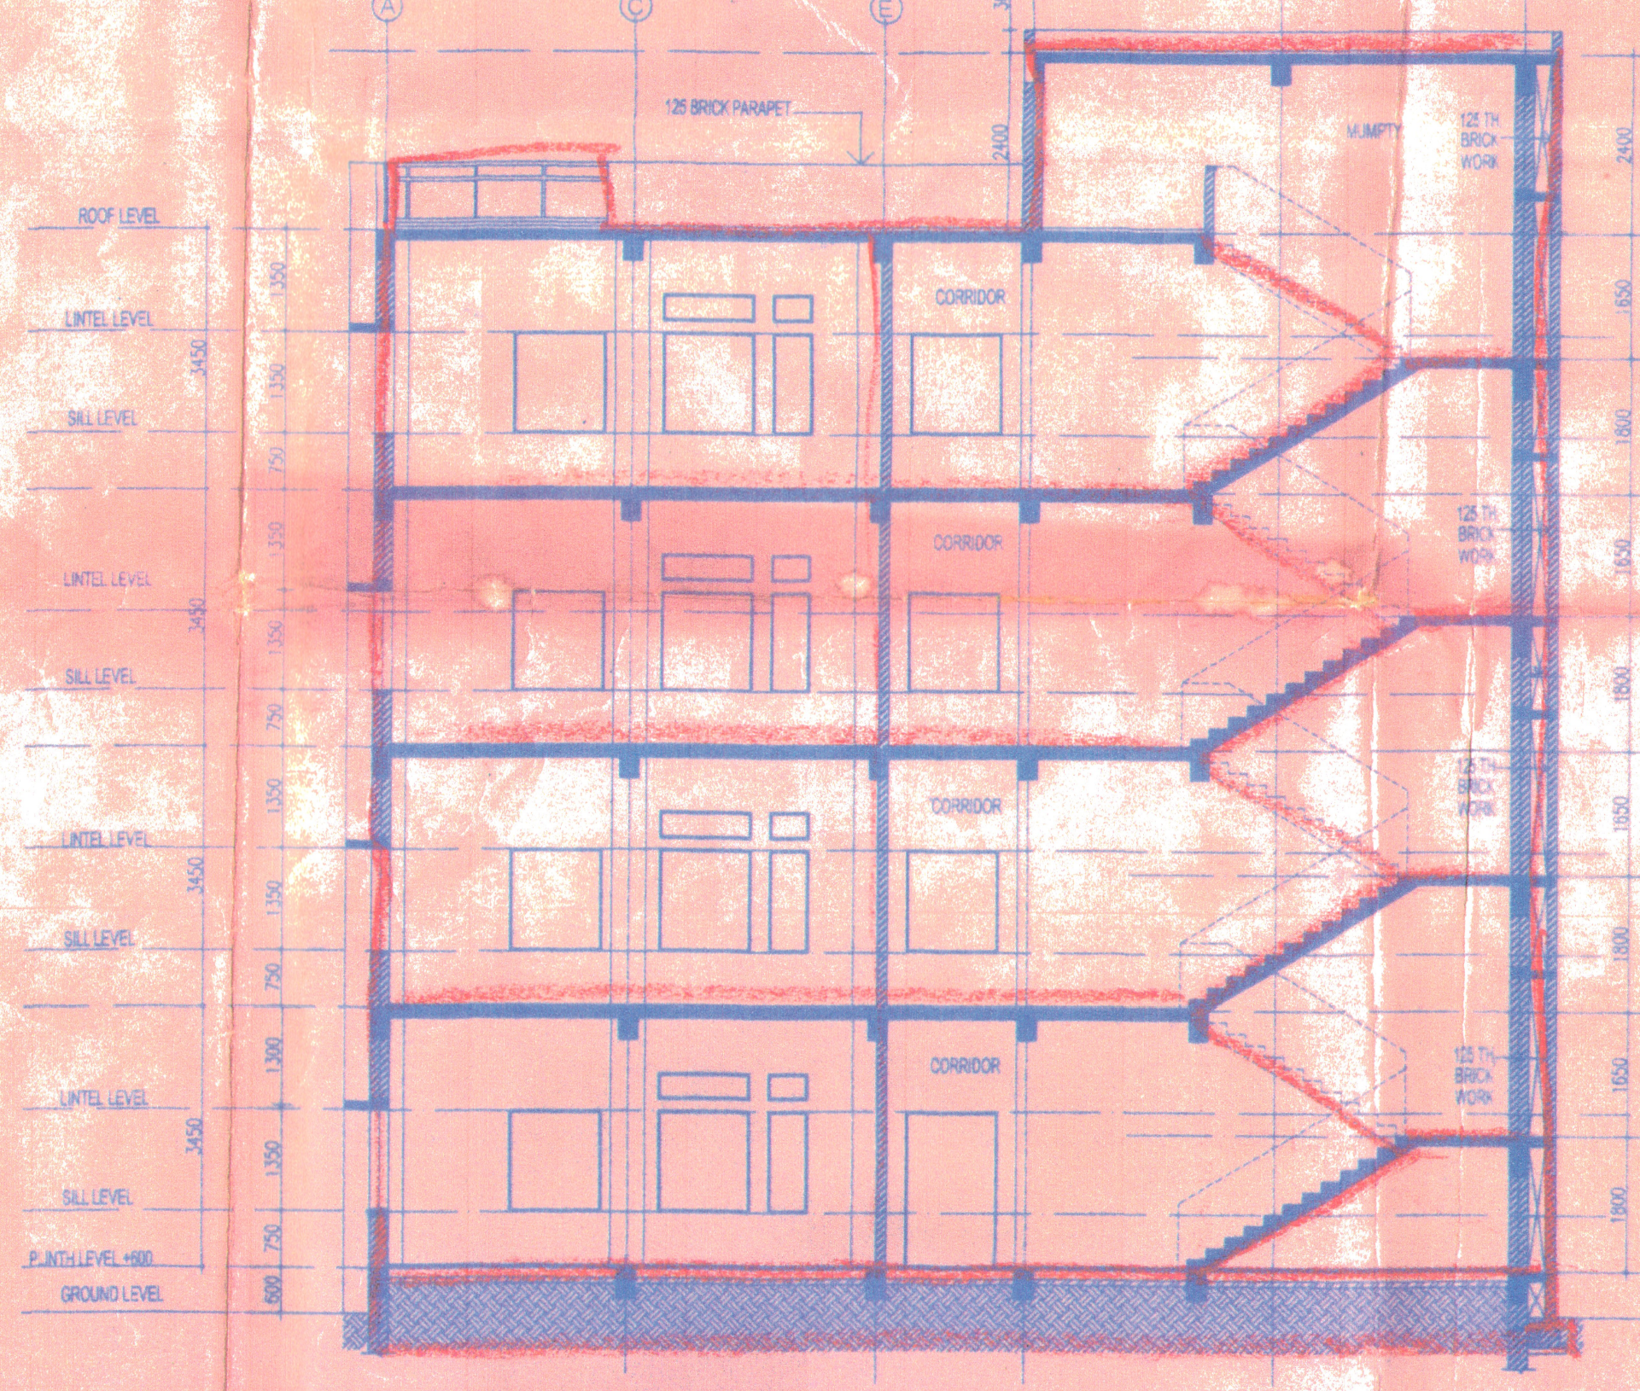

S1 SECTION

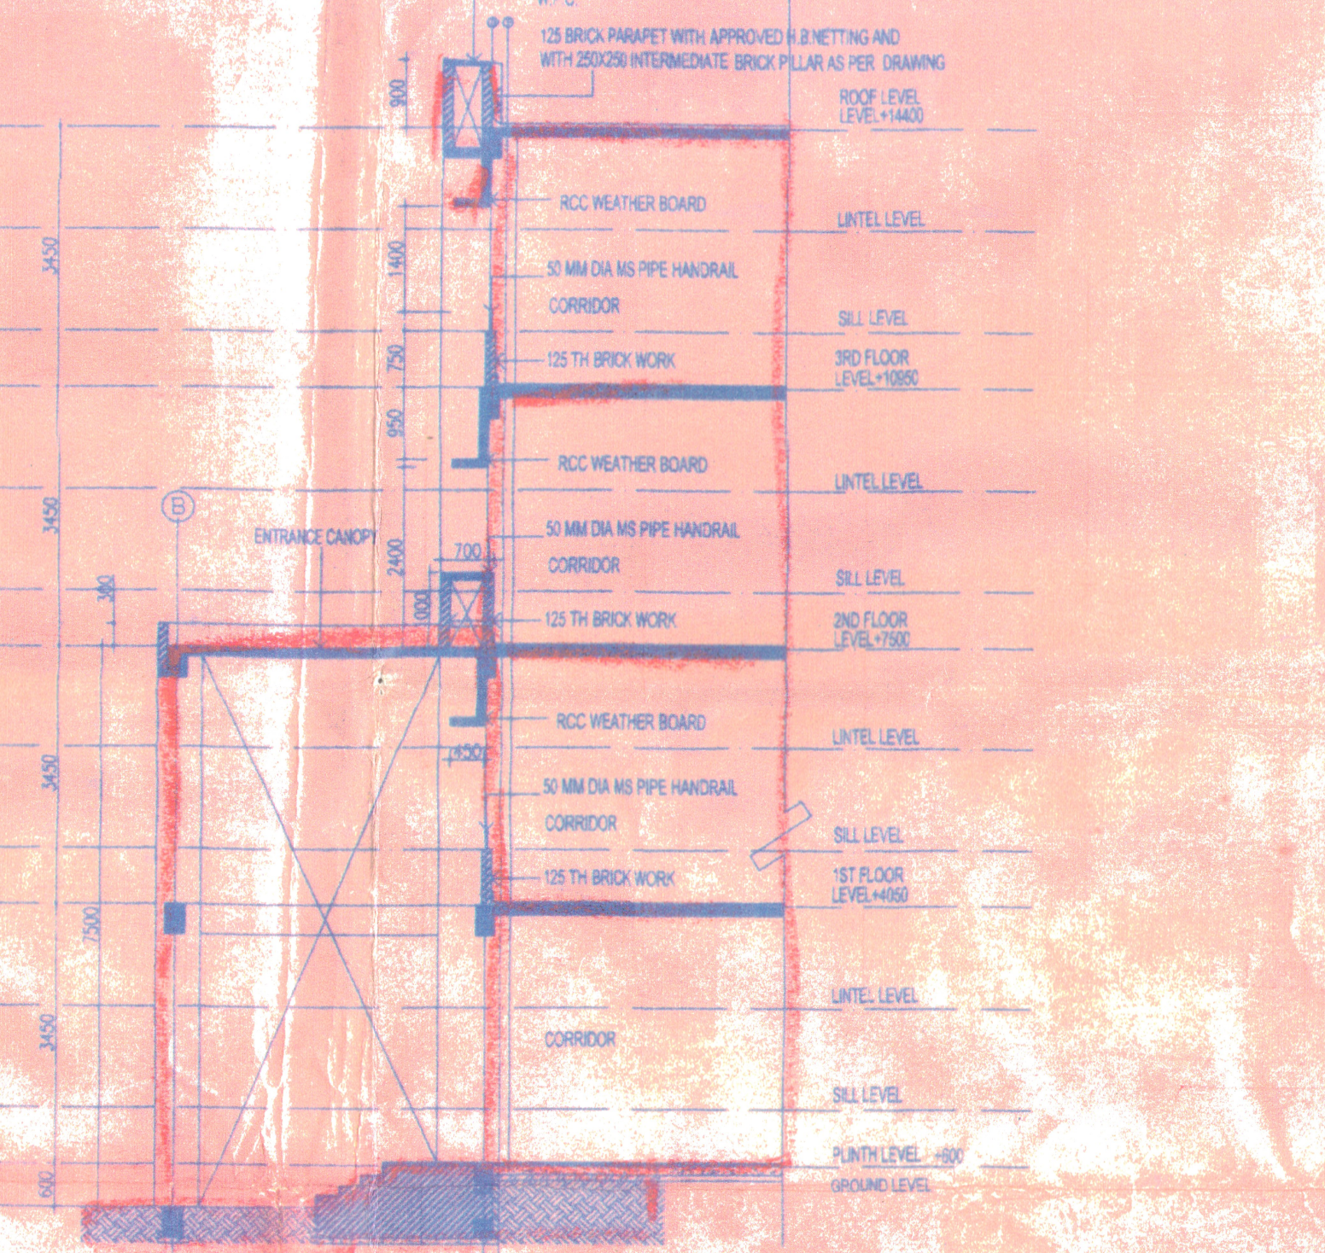

S2 PART SECTION

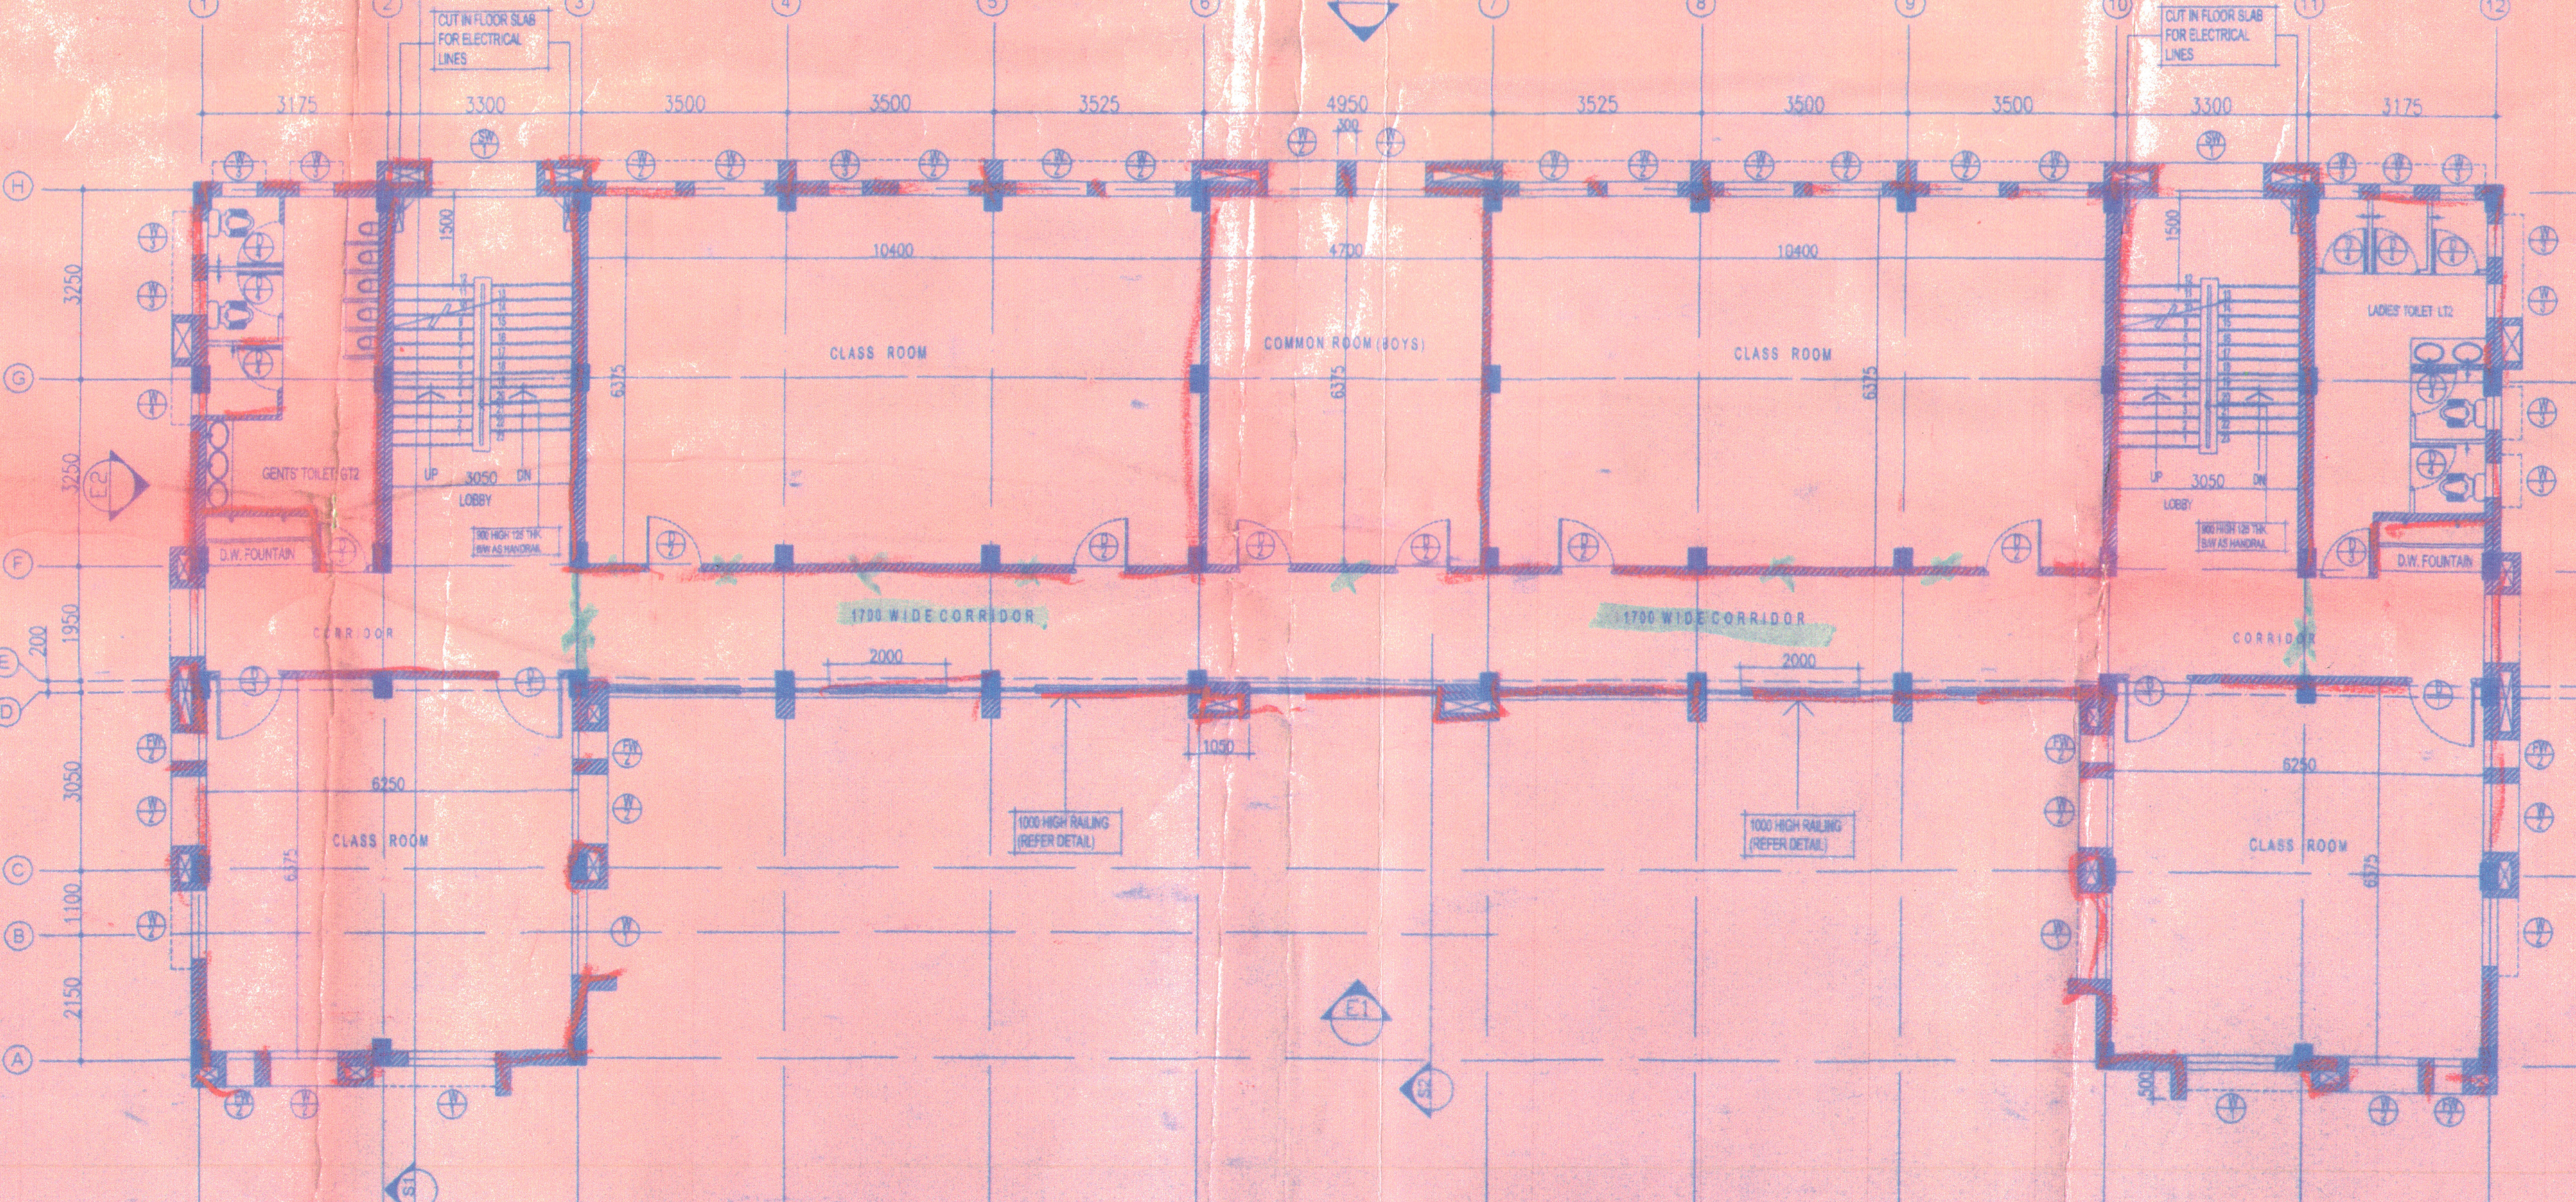

THIRD FLOOR PLAN

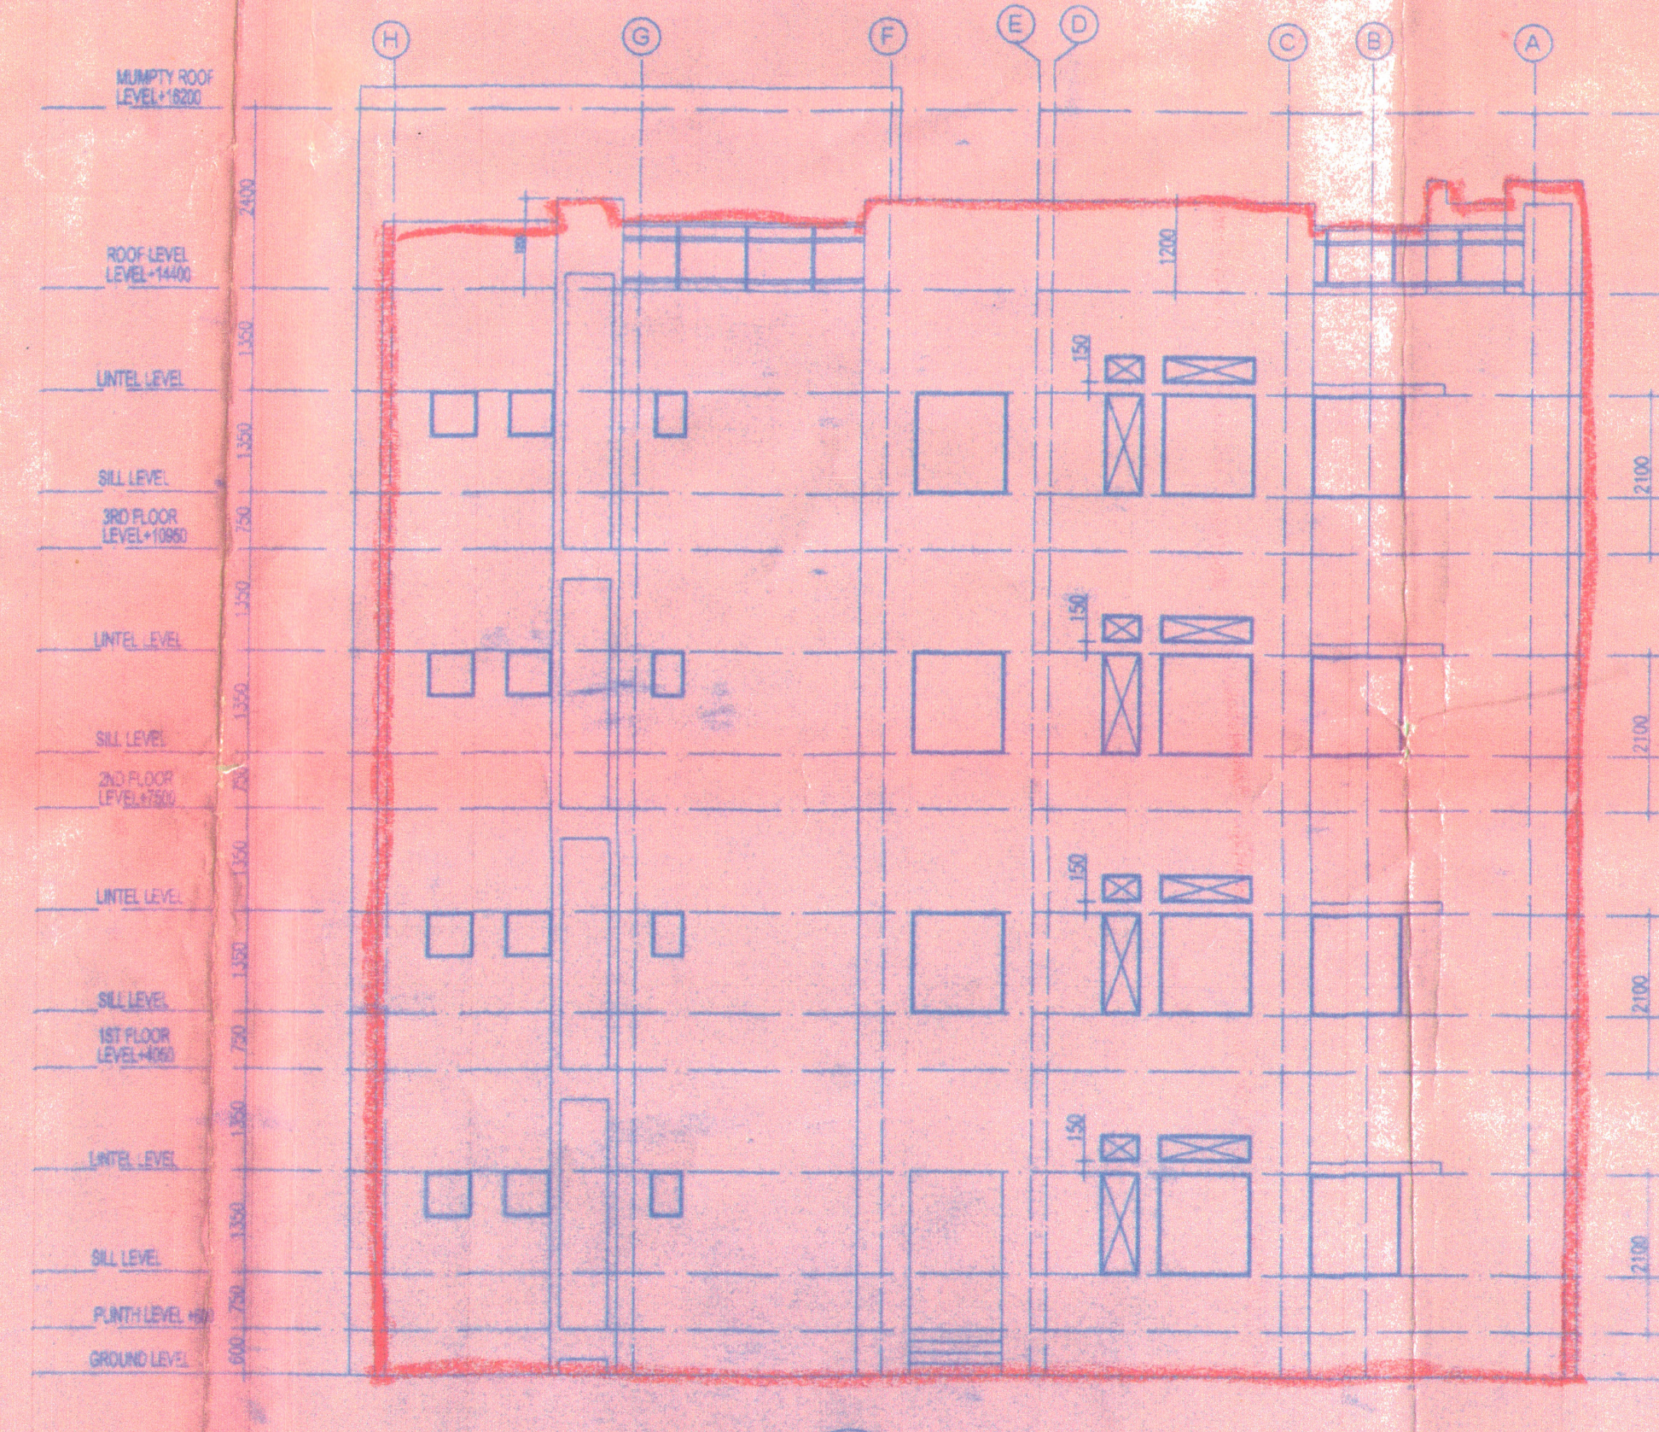

E2 ELEVATION

AREA CALCULATION

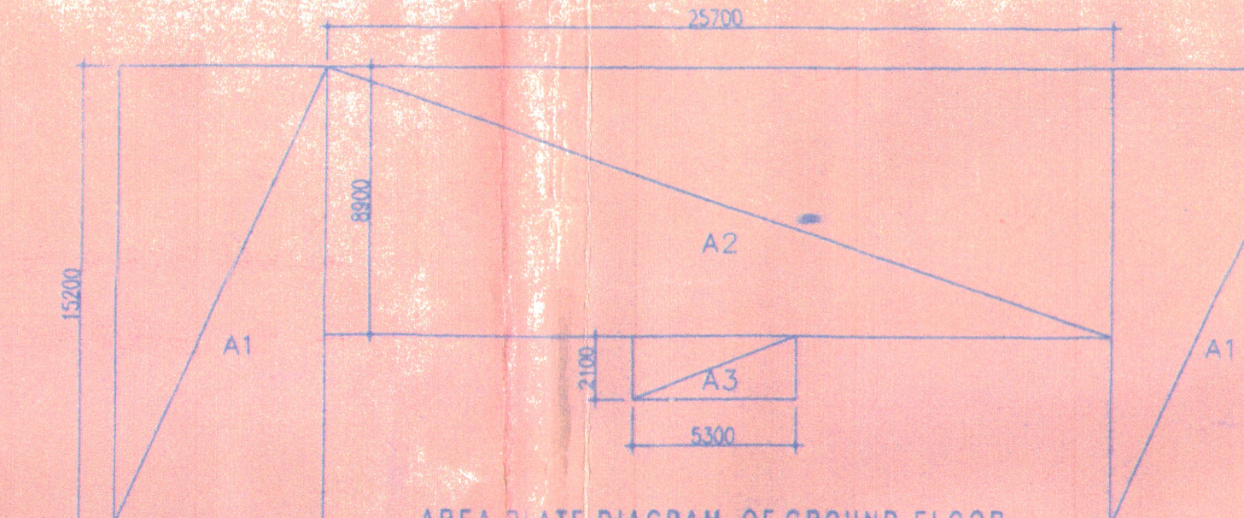

AREA PLATE DIAGRAM OF GROUND FLOOR
SCALE 1:250

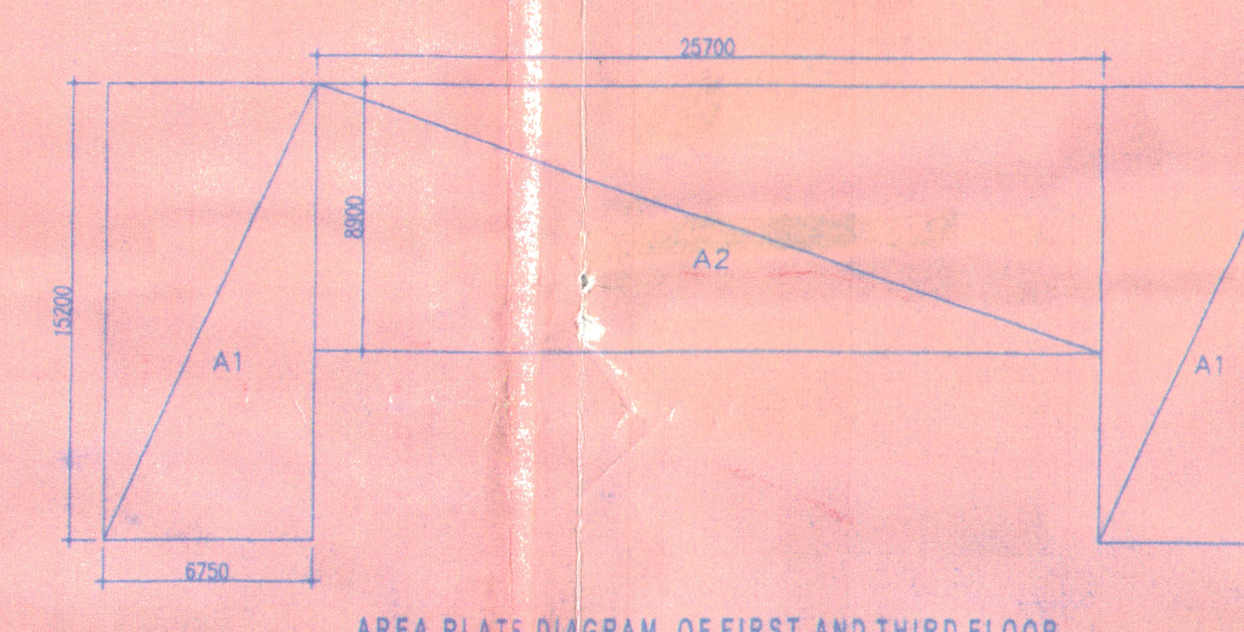

AREA PLATE DIAGRAM OF FIRST AND THIRD FLOOR
SCALE 1:250

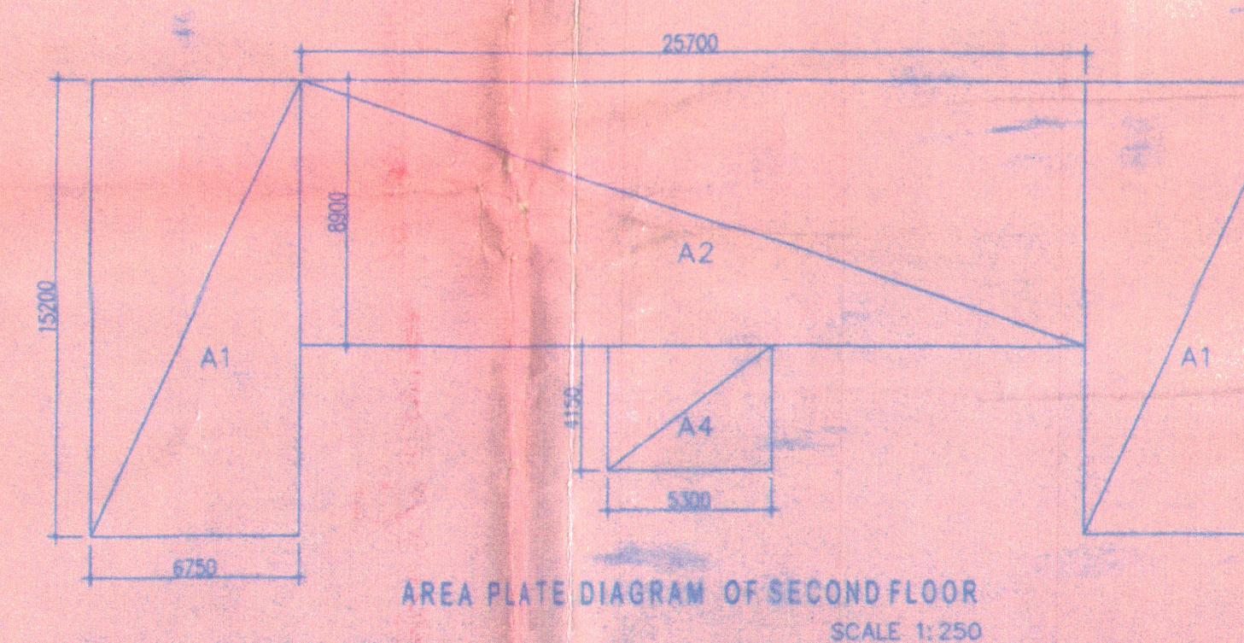

AREA PLATE DIAGRAM OF SECOND FLOOR
SCALE 1:250

AREA OF A1 = (15.2 X 6.75)Sqm.=102.60 Sqm.
AREA OF A2 = (25.7 X 8.9)Sqm.=228.73 Sqm.
AREA OF A3 = (2.1 X 5.3)Sqm.=11.13 Sqm.
AREA OF A4 = (4.15 X 5.3)Sqm.=22.00 Sqm.

AREA OF GROUND FLOOR = 2XA1+A2+A3 =445.06 Sqm. (4788.84 Sqft)

AREA OF FIRST FLOOR = 2XA1+A2 = 433.93 Sqm. (4669 Sqft)
AREA OF SECOND FLOOR = 2XA1+A2+A4 = 455.93 Sqm. (4905.80 Sqft)
AREA OF THIRD FLOOR = 2XA1+A2 = 433.93 Sqm. (4669 Sqft)

TOTAL BUILT UP AREA – 1768.85 Sqm.(19032.82 Sqft)

PROJECT

DISHARI COLLEGE OF EDUCATION FOR BARDHAMAN CYBER RESEARCH AND TRAINING INSTITUTE

ON R.S. AND L.R. PLOT NO. 170,172,173
R.S.KHATIAN NO.– 41,73 L.R. KHATIAN NO. 241
J.L NO.– 73, MOUZA –DANGACHA
UNDER BAIKUNTHAPUR –I PANCHAYET
AND BURDWAN PLANNING AREA
P.S AND DIST – BURDWAN

NOTES

1. All dimensions are in M.M unless otherwise mentioned.
2. This drawing should be read only and not to be scaled.
3. All external brick works are 250 thick.
4. All internal brick works are 125 and 75 thick as shown in drawings.
5. All plastering inside and outside are in the ratio of 1:6 and 1:4 respectively
6. External plaster, internal plaster and ceiling plaster are 18mm, 15mm and 10 mm thick respectively.
7. All RCC work should be done in 1:1.5:3 and all PCC work should be done in 1:3:6.
8. All precautionary measures should be taken during the time of construction of semi-underground water reservoir.
9. Depth of the semi-underground reservoir shall not be more than the depth of the main column foundation.
10. Parapet wall to be made of 250x250 stool RCC column and 125 thick brick work.

DOOR / WINDOW SCHEDULE

DOOR			WINDOW		
NO	LENGTH	HEIGHT	NO	LENGTH	HEIGHT
D1	800	2100	W1	1500	1350
D2	1000	2100	W2	1200	1350
D3	1250	2100	W3	600	600
D4	2500	2100	W4	400	600
			FW1	1200	350
			FW2	500	1350
			FW3	500	350
			SW1	1800	1350

AREA STATEMENT

AREA OF PLOT – 2550.46 Sqm. (27443 Sqft)
PERMISSIBLE GROUND COVERAGE – 40%
= 1020.18 Sqm. (10977.13 Sqft)
PROPOSED GROUND COVERAGE – 18.62%
474.87 Sqm. (5109.60 Sqft)
AREA OF GROUND FLOOR –445.06 Sqm. (4788.84 Sqft)
AREA OF FIRST FLOOR –433.93 Sqm. (4669 Sqft)
AREA OF SECOND FLOOR –455.93 Sqm. (4905.80 Sqft)
AREA OF THIRD FLOOR –433.93 Sqm. (4669 Sqft)
TOTAL BUILT UP AREA – 1768.85 Sqm.(19032.82 Sqft)
PROPOSED F.A.R – 0.70

PARKING DEMAND

CAR PARKING 4 NOS.
BUS PARKING 4 NOS.

PARKING PROVIDED

CAR PARKING 4 NOS.
BUS PARKING 4 NOS.

OWNER

BARDHAMAN CYBER RESEARCH AND TRAINING INSTITUTE

Secretary
Bardhaman Cyber Research
& Training Institute

President
Bardhaman Cyber Research
& Training Institute

SECRETARY	PRESIDENT

DIPTIMAN SAMANTA
Architect (B. arch)
Urban Planner (MCP, IIT)
Regn. No. CA/2002/30400

SIGNATURE OF ARCHITECT

BAIKUNTHAPUR–I PANCHAYET

A. Hazra
10.11.09

Prodhan
Baikunthapur-I Gram Panchayet
Goteram, Burdwan

PANCHAYET PRODHAN

BURDWAN DEVELOPMENT AUTHORITY N.O.C. is given for approval

2/10
Sub-Assistant Engineer
Burdwan Development Authority
Burdwan

23/10/09
Assistant Engineer
Burdwan Development Authority
Burdwan

SUB-ASSISTANT ENGINEER	ASSISTANT ENGINEER

26/X/09
Executive Officer
Burdwan Development Authority
Burdwan

EXECUTIVE OFFICER

PURPOSE FOR SANCTION	DEALT	
STATUS	APPROVED	

ARCHITECTURAL DRAWING

FLOOR PLANS
ELEVATIONS, SECTIONS

NORTH

SCALE	DRAWING NO.	REV	DATE
1: 100 UNLESS STATED	2008/BWN/CRI/SD/02	1	10.04.2009

CONSULTANT

ENTICE CONSULTANTS PVT. LTD.
2/140, JOGENDRA GARDENS, PURBAPARA, BOSEPUKUR, KOLKATA –78

THIS DRAWING HAS NOT BEEN PUBLISHED AND IS THE SOLE PROPERTY OF ECPL AND IS ISSUED TO THE PARTY FOR THE SPECIFIC PURPOSE OF SANCTION AND IT SHALL NOT BE REPRODUCED, COPIED, LENT OR OTHERWISE DISPOSED OFF DIRECTLY OR INDIRECTLY, NOR USED FOR ANY OTHER PURPOSE OTHER THAN FOR WHICH IT IS FURNISHED.